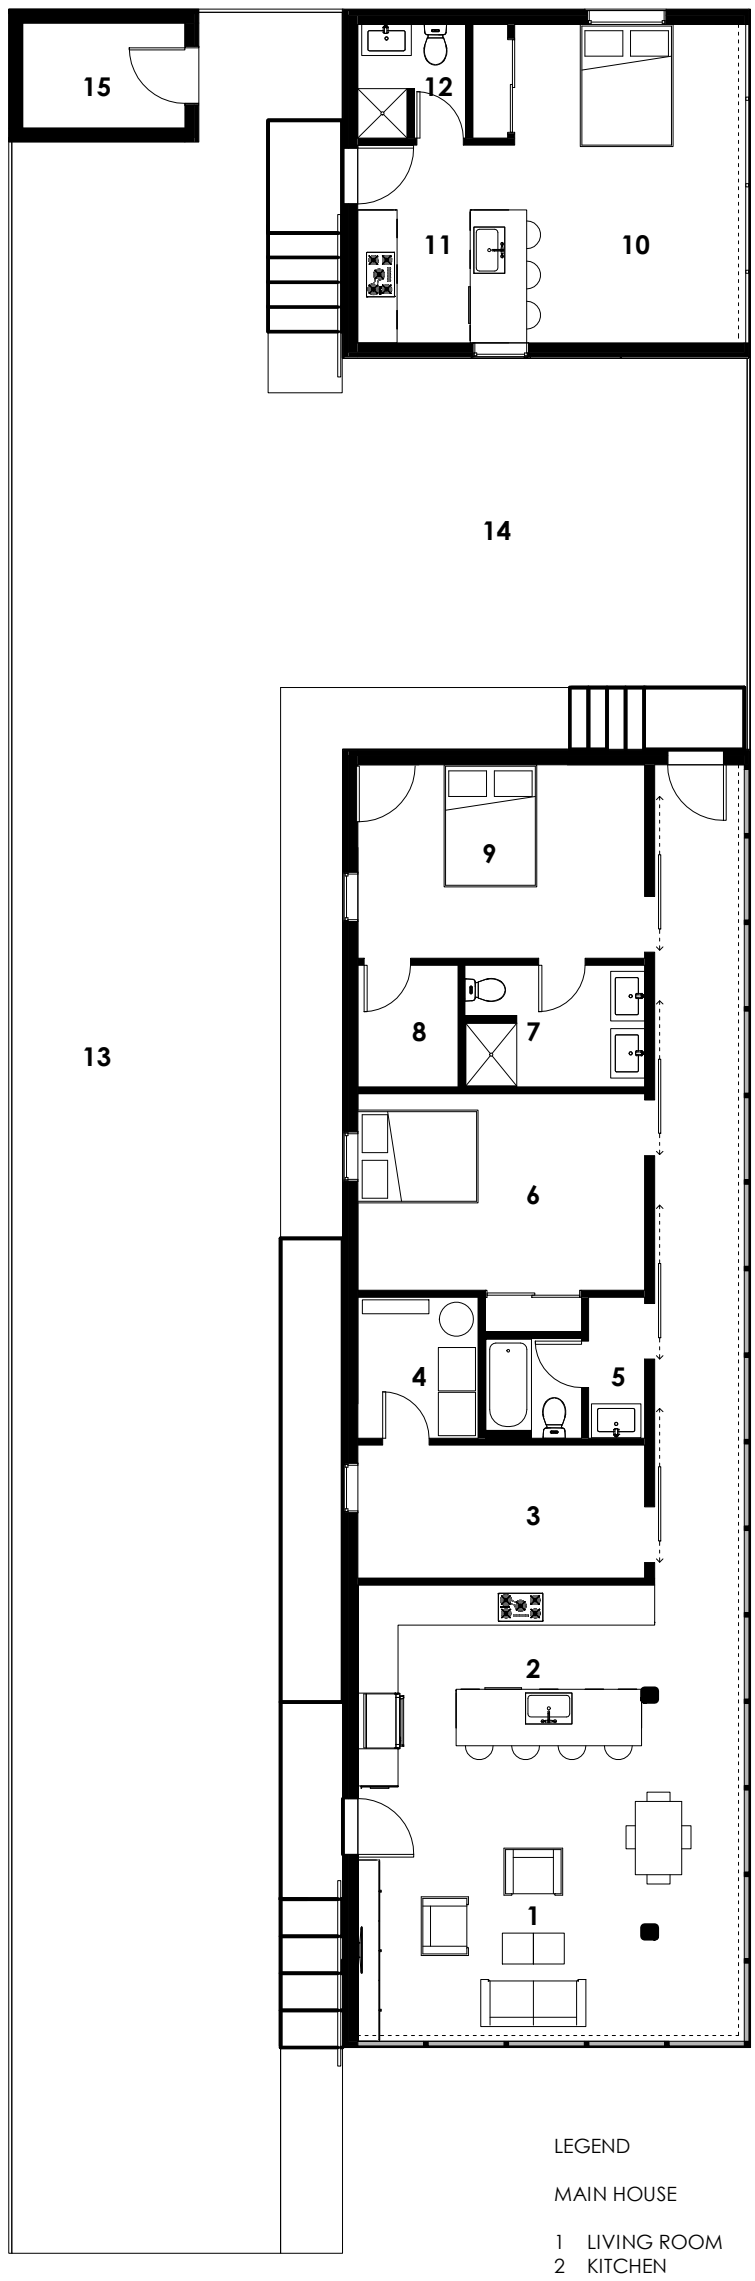

FLOOR PLAN

0' 1' 5' 10'

LEGEND

MAIN HOUSE

1 LIVING ROOM
2 KITCHEN
3 FLEX ROOM
4 MECHANICAL / LAUNDRY ROOM
5 FULL BATHROOM
6 BEDROOM
7 MASTER BATHROOM
8 WALK-IN CLOSET
9 MASTER BEDROOM

ACCESSORY DWELLING

10 STUDIO
11 KITCHEN
12 BATHROOM

SITE

13 DRIVEWAY
14 PARKING
15 STORM SHELTER